STATE OF
NORTH CAROLINA
DEPT. OF TRANSPORTATION
DIVISION OF HIGHWAYS
RALEIGH, N.C.
7-06
ENGLISH STANDARD DRAWING FOR
CONTROLLER AND CABINETS
POWER, GROUND, AND AUXILIARY POWER SYSTEMS
NEMA TS-2
SHEET 1 OF 1
1751.02

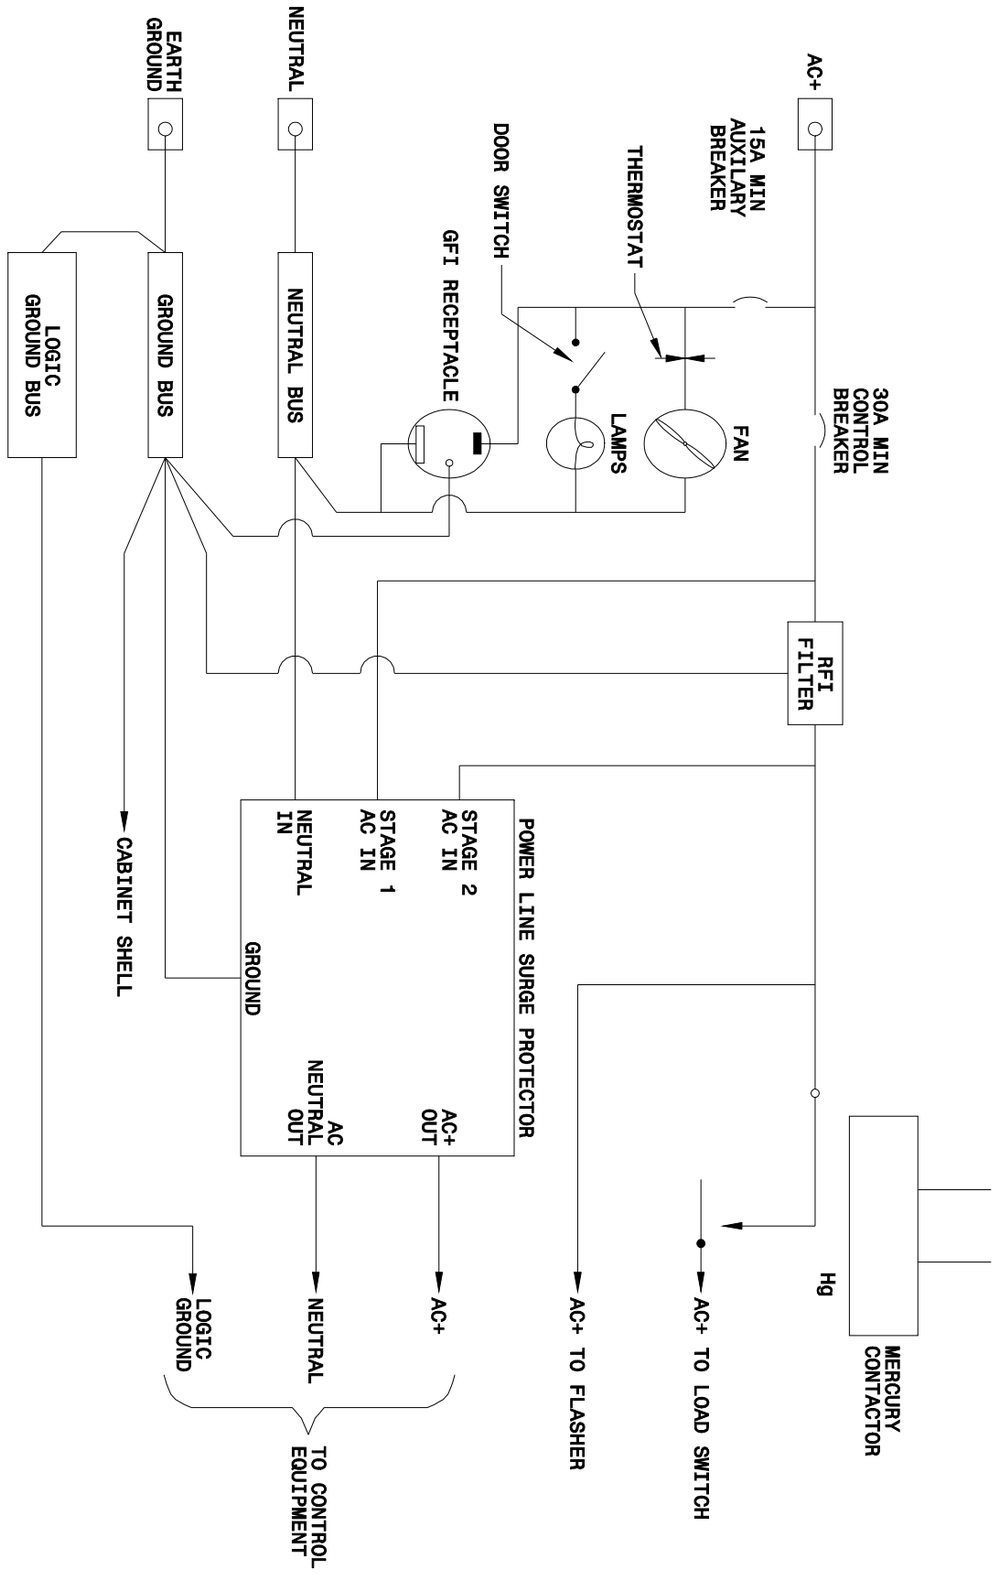

ENGLISH STANDARD DRAWING FOR

CONTROLLERS AND CABINETS

POWER, GROUND, AND AUXILIARY POWER SYSTEMS
NEMA TS-2

7-06

STATE OF
NORTH CAROLINA
DEPT. OF TRANSPORTATION
DIVISION OF HIGHWAYS
RALEIGH, N.C.

SHEET 1 OF 1

1751.02