COMBINED PUBLIC HEARING MAP

PROJECT 8.2631003 (I-2304AB)
F.A. PROJECT NHF-85-3(164)89

ROWAN COUNTY & DAVIDSON COUNTY

RECONSTRUCTION OF I-85 FROM NORTH OF SR 2220 IN ROWAN COUNTY TO US 29-52-70 / I-85 BUSINESS IN DAVIDSON COUNTY

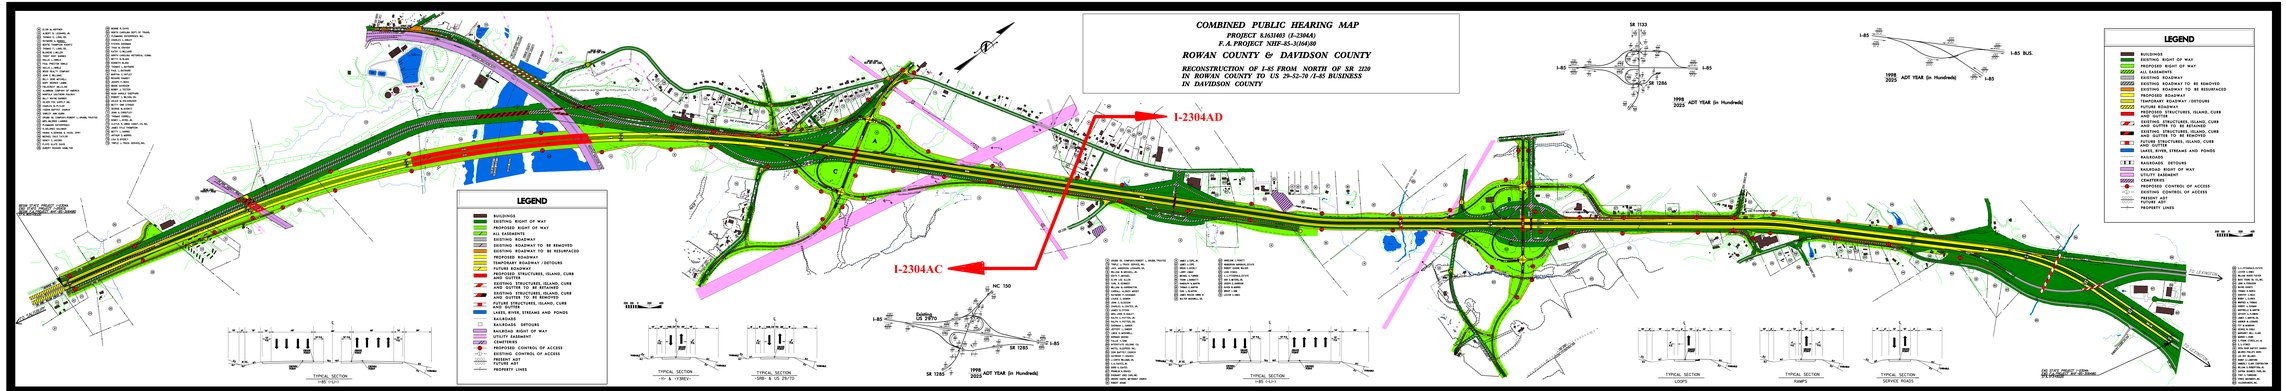
I-2304AD
I-2304AC
LEGEND
BUILDINGS
EXISTING RIGHT OF WAY
PROPOSED RIGHT OF WAY
ALL EASEMENTS
EXISTING ROADWAY
EXISTING ROADWAY TO BE REMOVED
EXISTING ROADWAY TO BE RESURFACED
PROPOSED ROADWAY
TEMPORARY ROADWAY / DETOURS
TRUCK RESTRICTION
PROPOSED STRUCTURES, ISLAND, CURB AND GUTTER
EXISTING STRUCTURES, ISLAND, CURB AND GUTTER TO BE REMOVED
EXISTING STRUCTURES, ISLAND, CURB AND GUTTER TO BE RESURFACED
FUTURE STRUCTURES, ISLAND, CURB AND GUTTER
LAKES, RIVER, STREAMS AND PONDS
RAILROADS
RAILROAD DETOURS
RAILROAD RIGHT OF WAY
UTILITY EASEMENT
CRAWTERS
PROPOSED CONTROL OF ACCESS
EXISTING CONTROL OF ACCESS
PRESENT ADT
FUTURE ADT
PROPERTY LINES
TYPICAL SECTION
I-85 (1)(2)
TYPICAL SECTION
-L- & -TINEY-
TYPICAL SECTION
-SR8- & US 29/70
TYPICAL SECTION
I-85 (1)(2)
TYPICAL SECTION
LOOPS
TYPICAL SECTION
RAMPS
TYPICAL SECTION
SERVICE ROADS
1998
2025
ADT YEAR (in Hundreds)
SR 1133
SR 1286
I-85
I-85 BUS.
NC 150
US 29/70
SR 1285
SR 1285
Existing
Proposed
SR 1133
SR 1286
SR 1285
SR 1285
SR 1285